

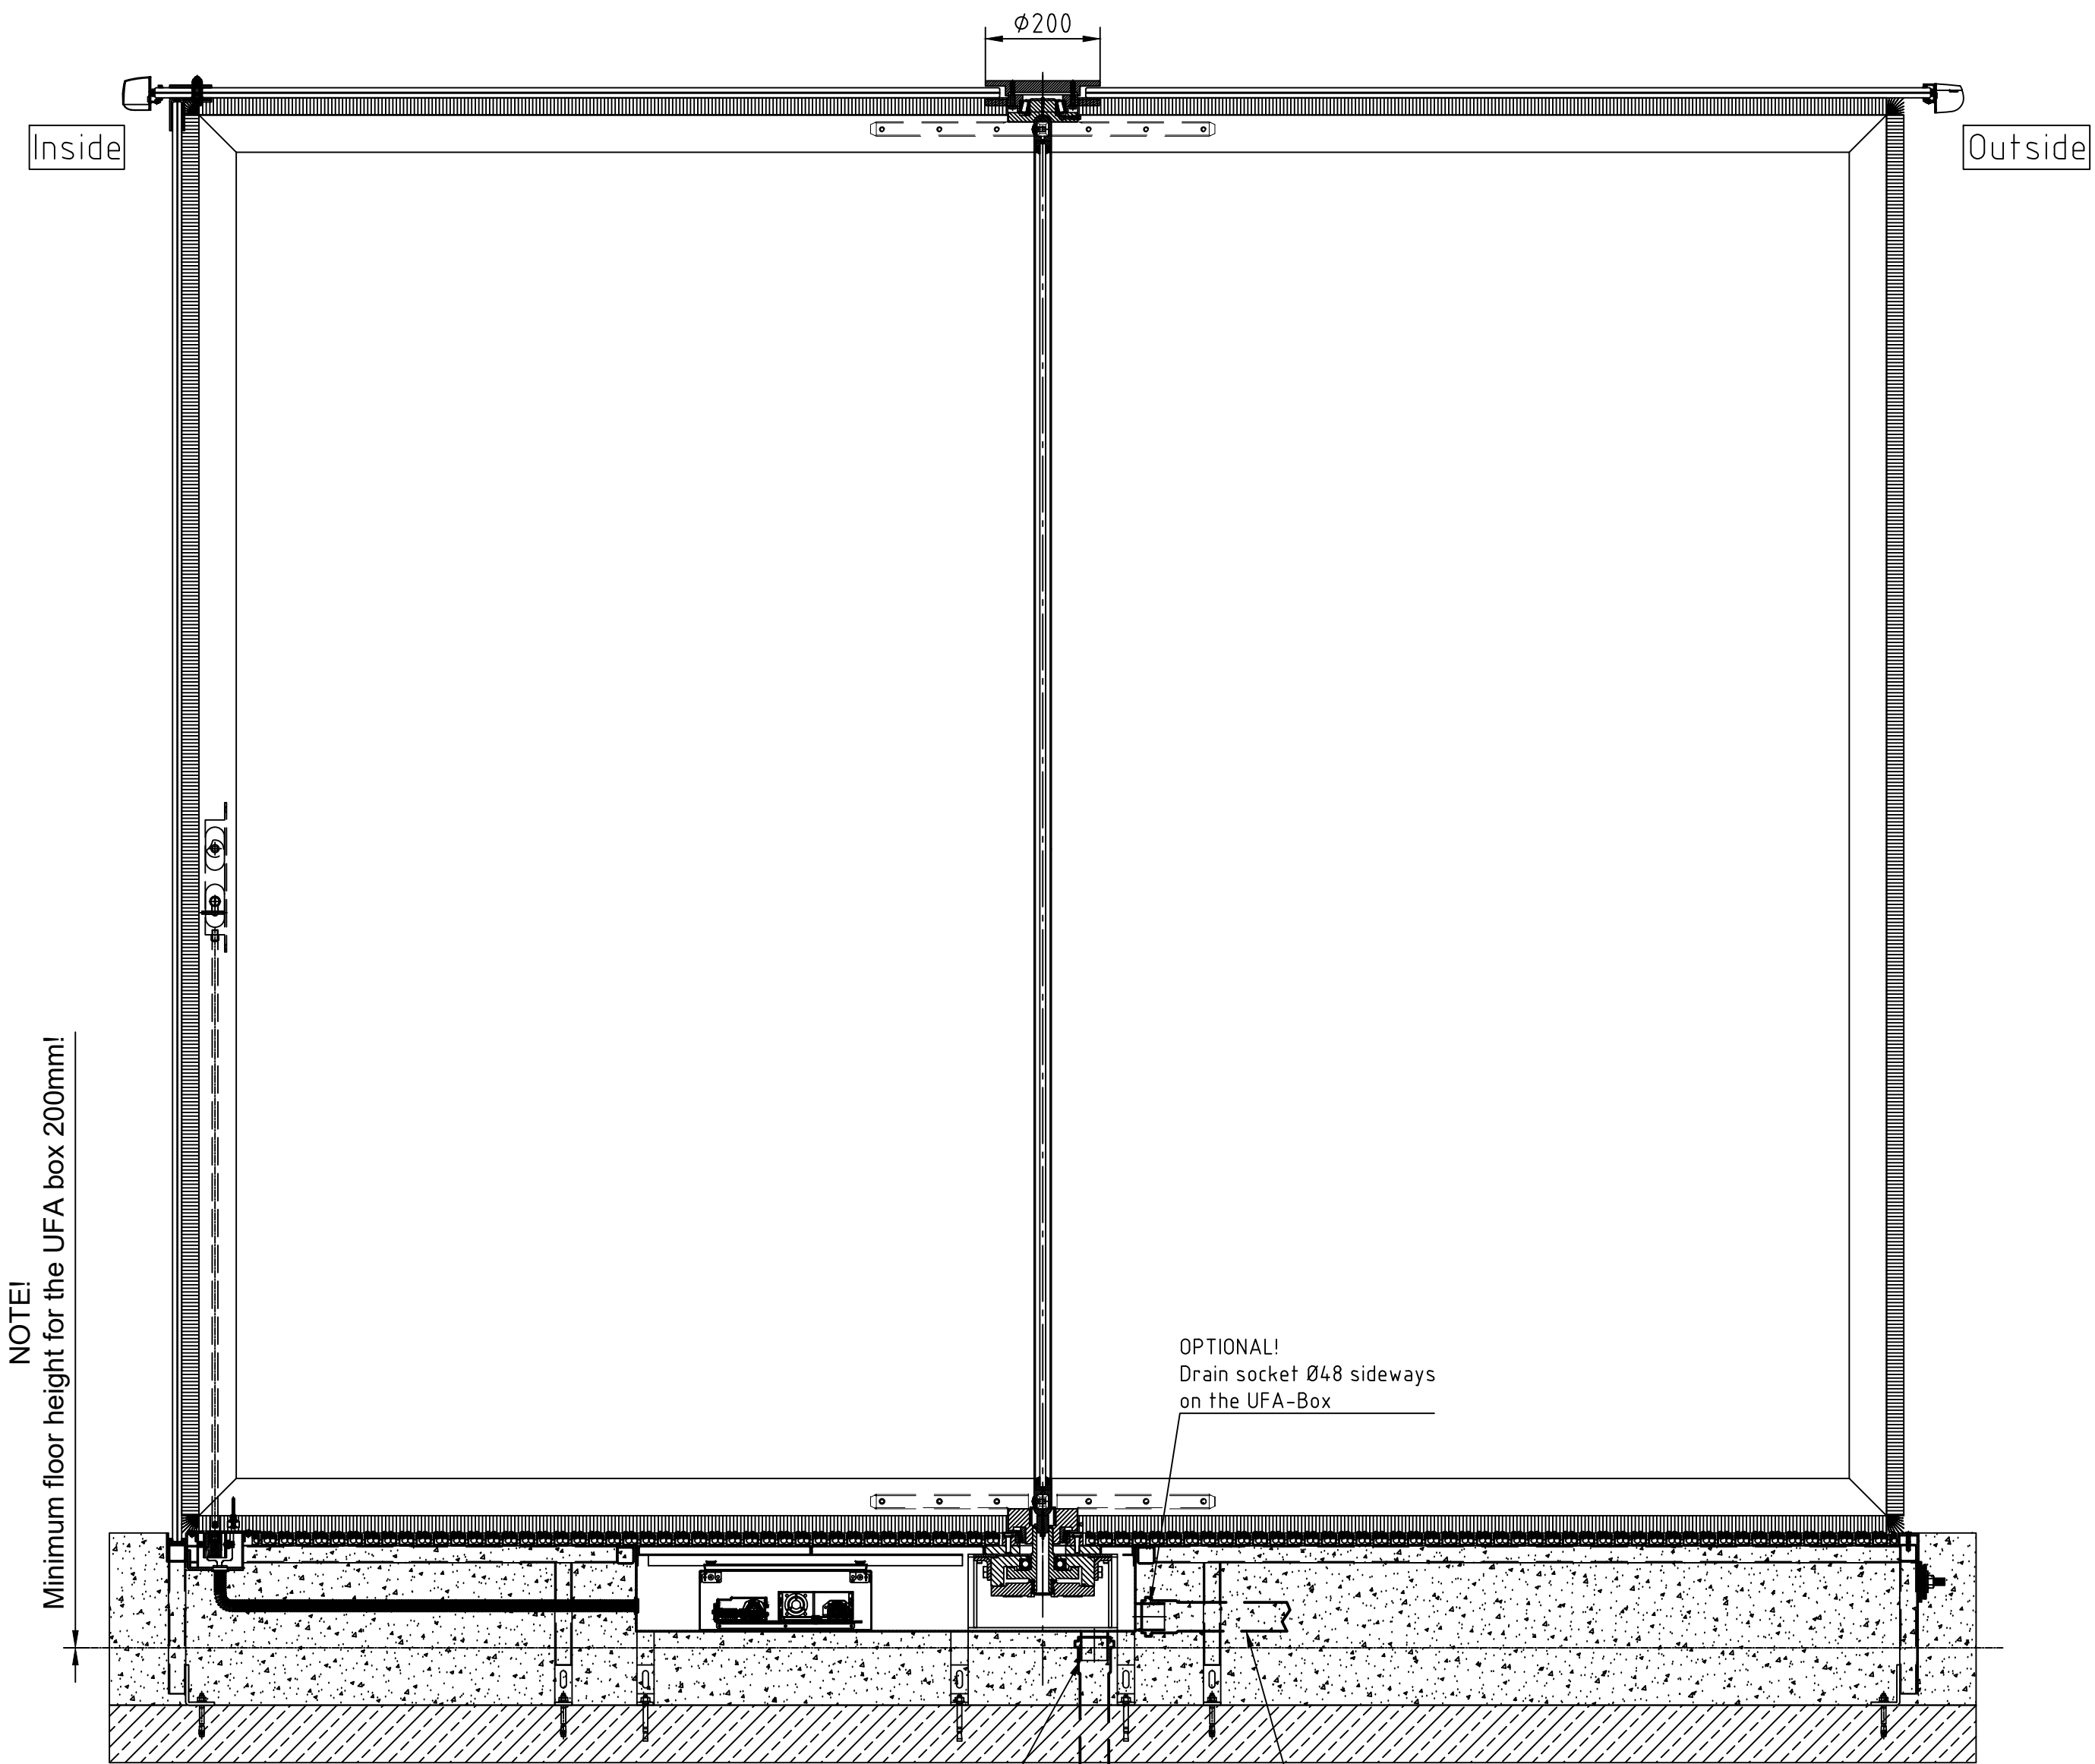


Revo.PRIME A3-GG-UFA front view

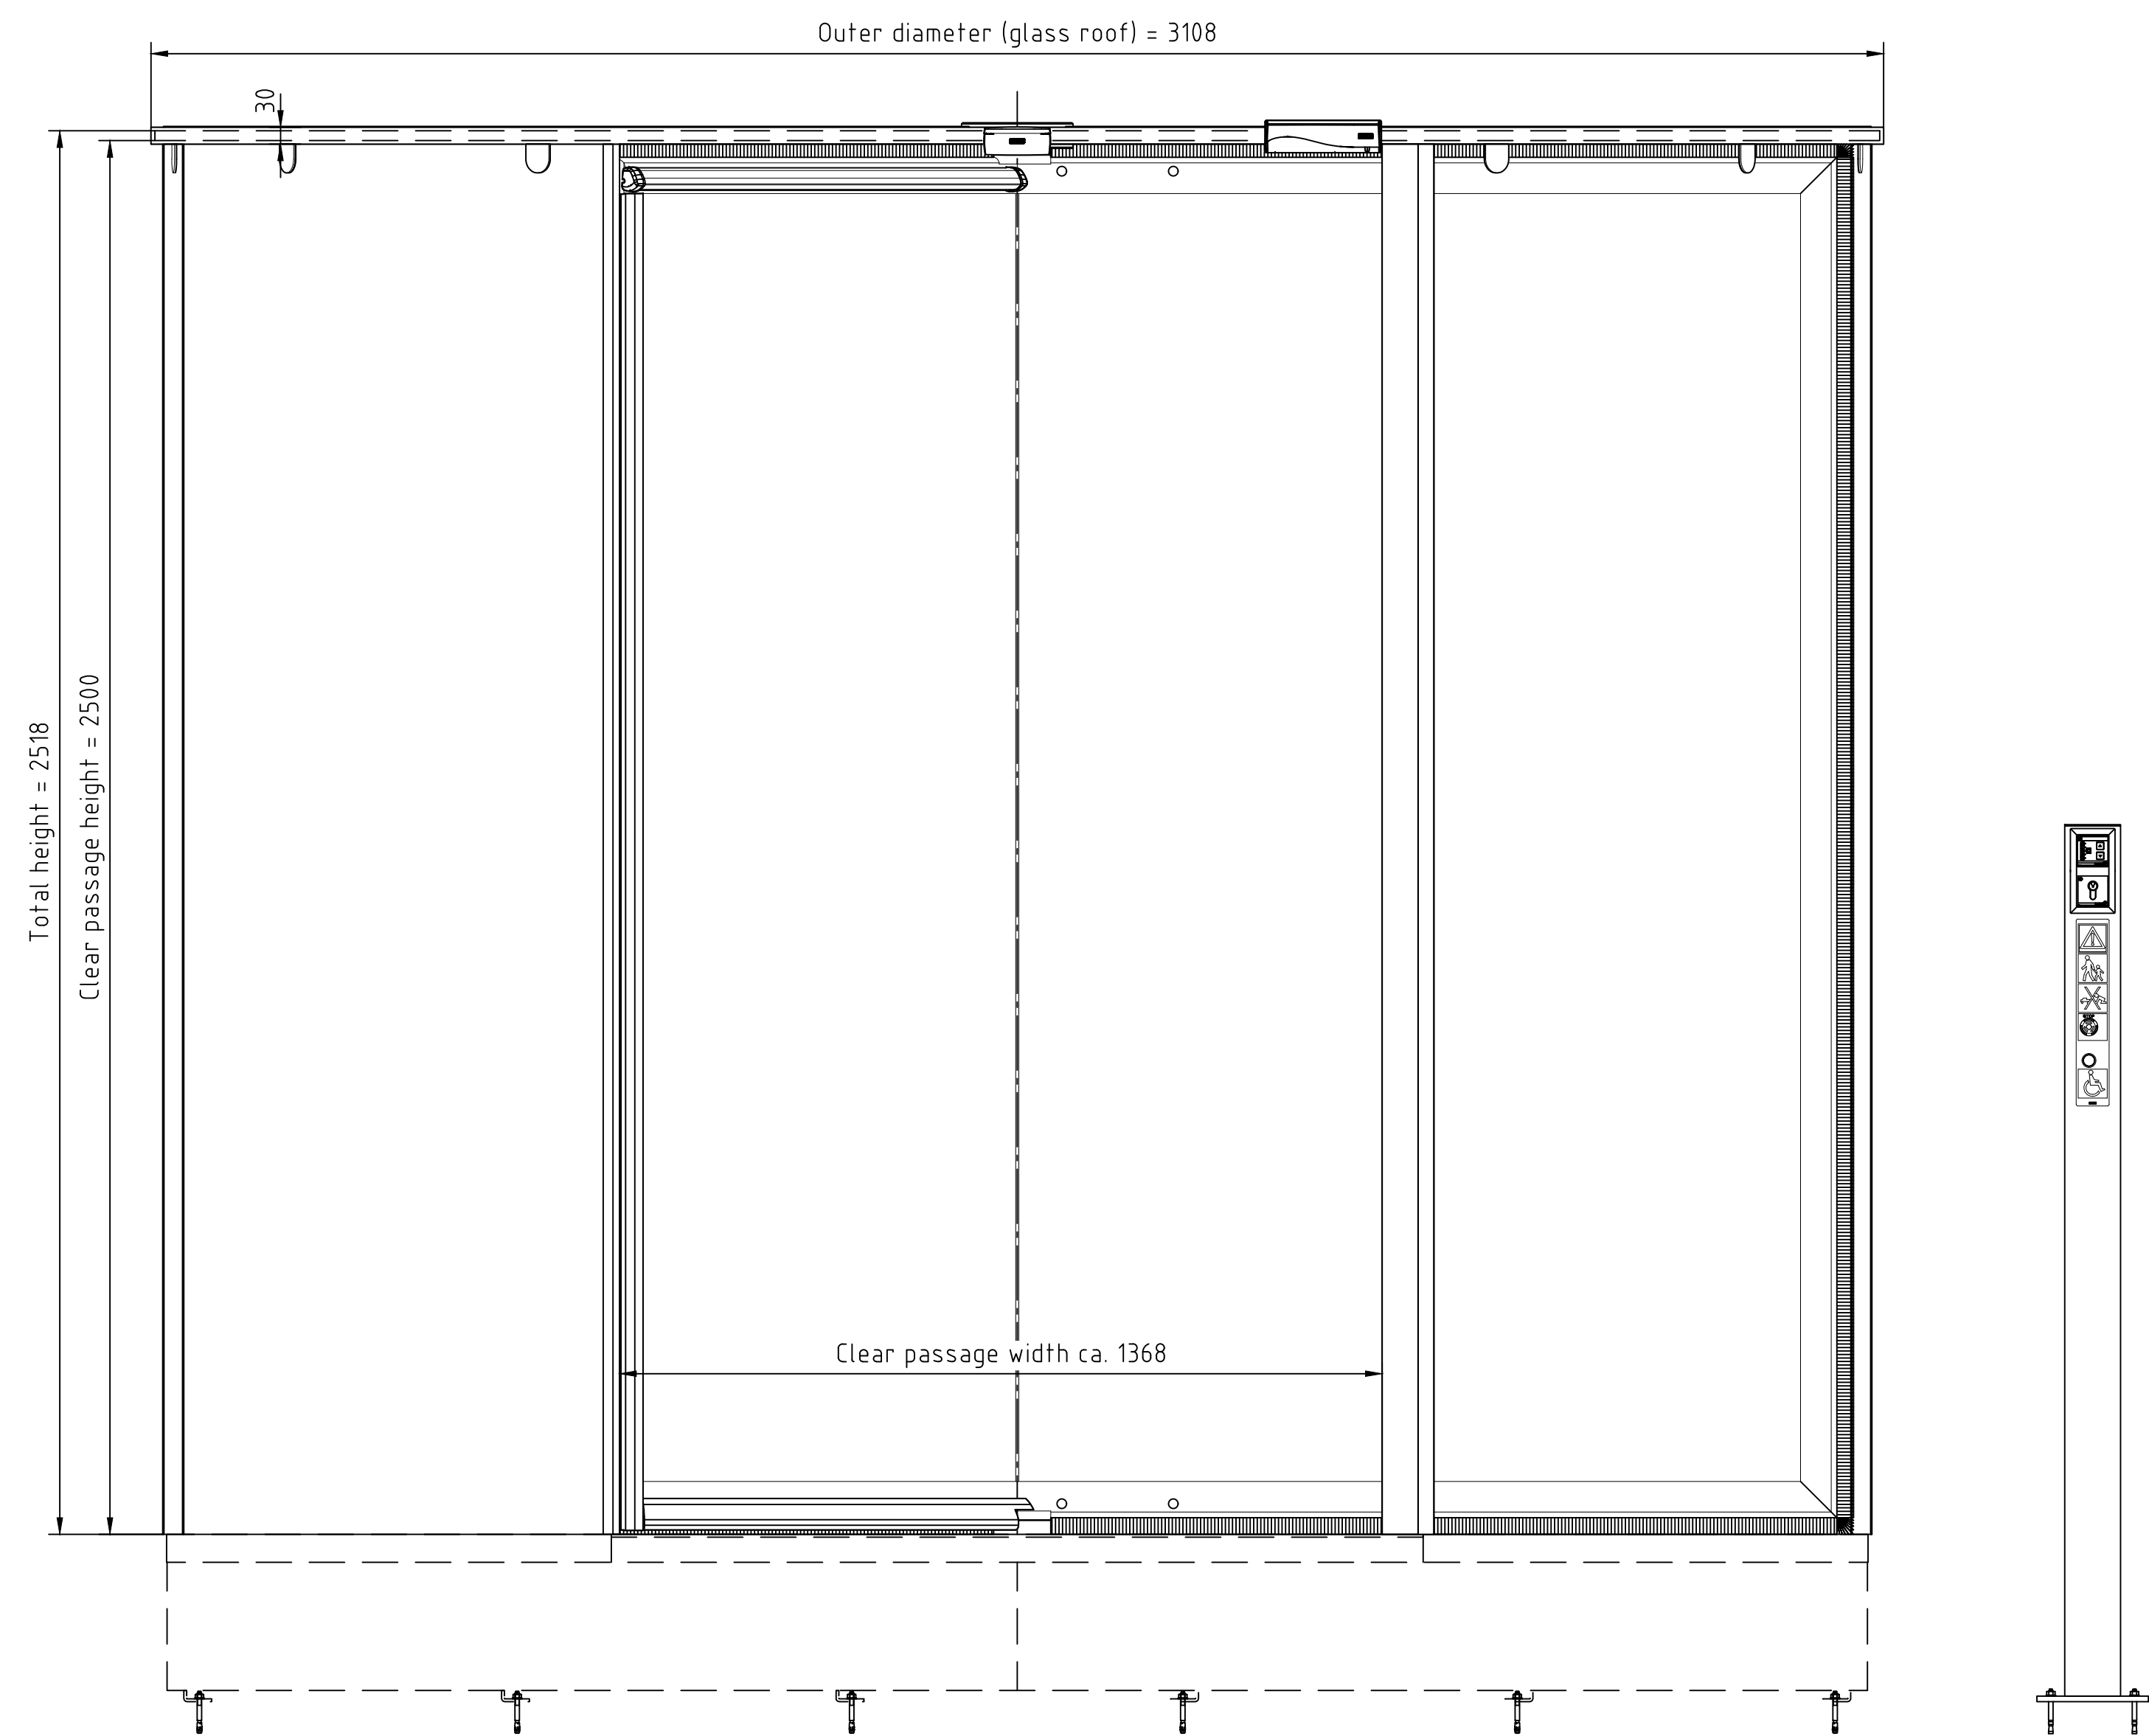

Revo.PRIME A3-GG-UFA plan view

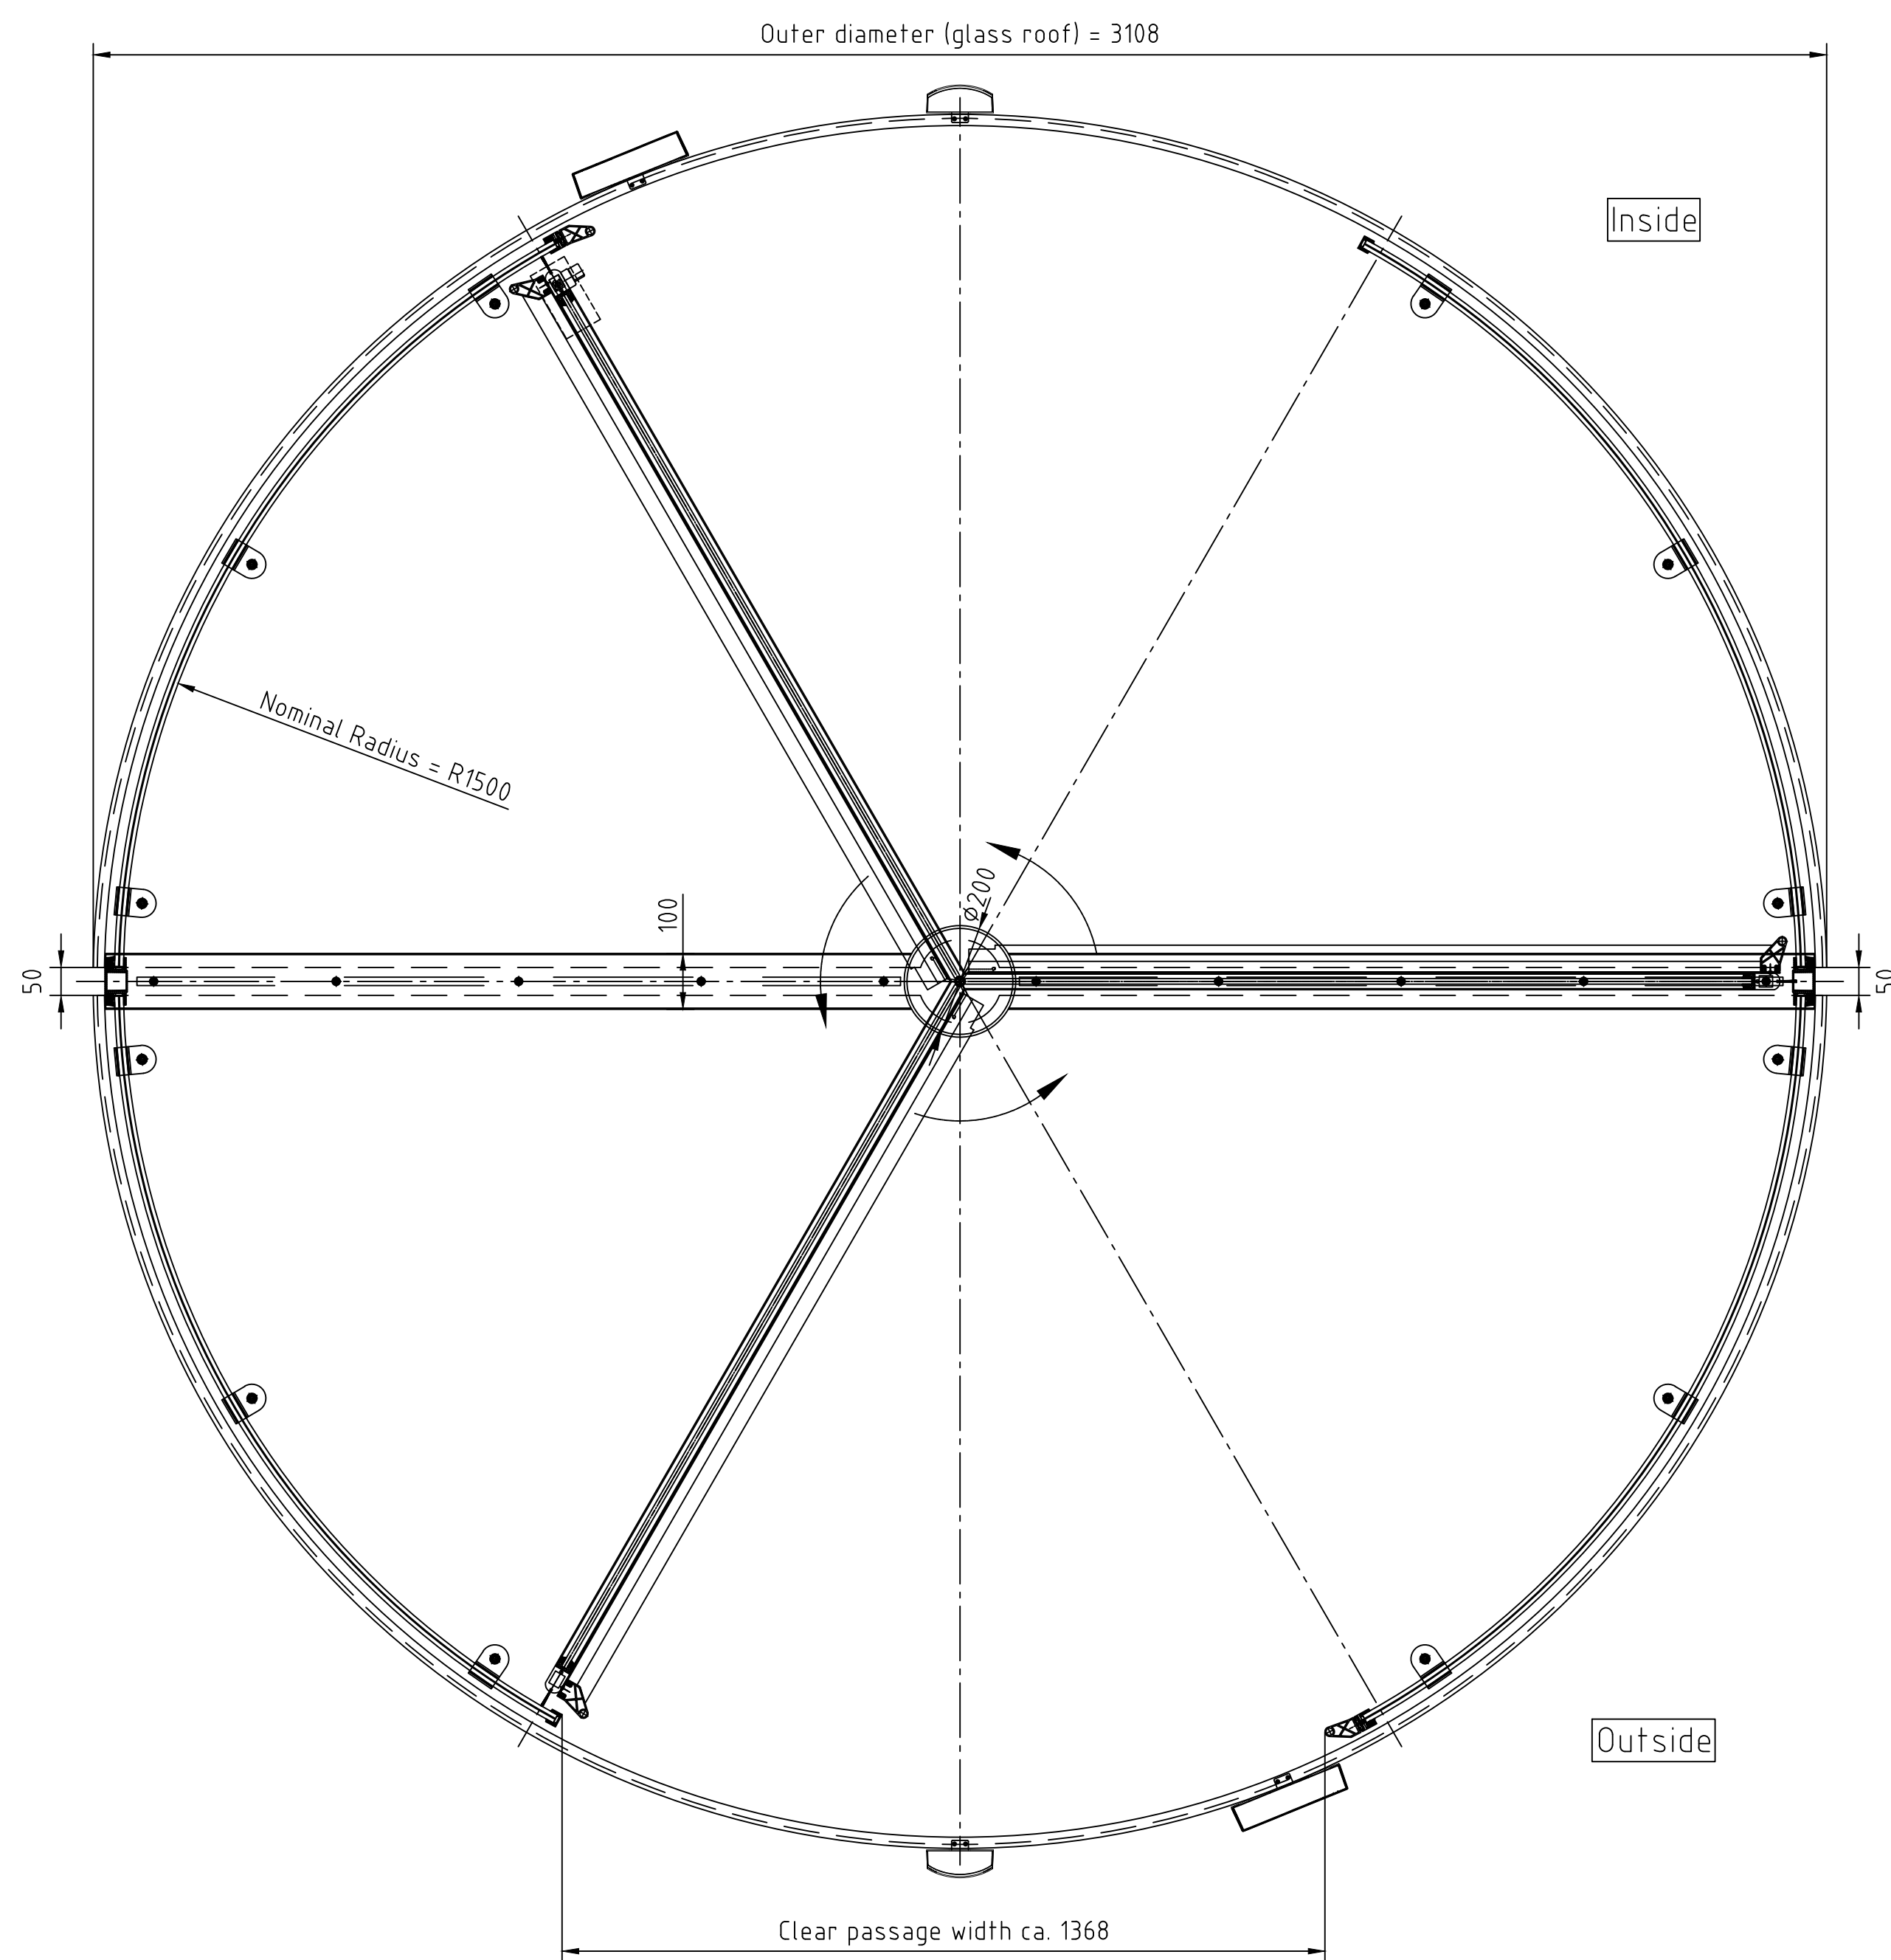

Floor ring GG-3lvs-UFA plan view

