
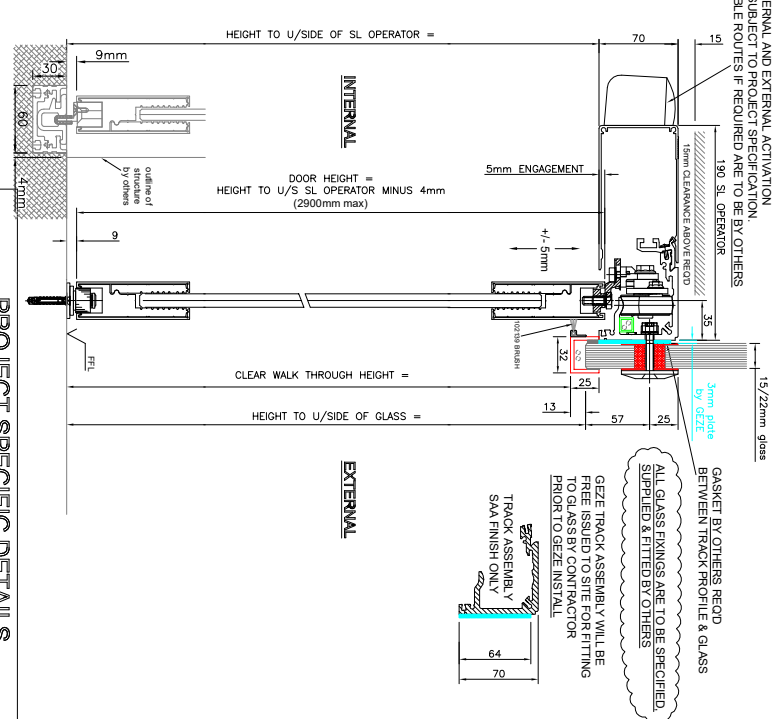


240V 13A FUSED SPUR
(SEE SPECIFICATION SHEET)

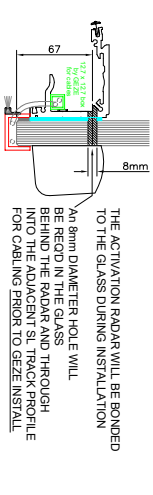

PROJECT :	
FINISH :	
GLASS :	
LOCKING :	
CONTROLS :	
ACTIVATION :	
SAFETY :	

Revision	Drawn	Date	Reason for Change
C	MB	29.04.16	CORRECT FLOOR TRACK DETAIL ADDED
B	GH	06-08-12	plate added behind track profile
A	RC	27-03-12	Dimension amended on Section view for SL-NT

Drawing No. SL-NT-21	
Title SL NT Bi-Part Operator BOLTED TO GLASS (1622mm) with All Glass Ap doors only	

Drawn GH	Appd	Scale NTS	Date SEP 2011
Client GEZE UK Ltd Blenheim Way Fradley Park Lichfield Staffordshire. UK SAY 01843 44301 www.geze.com			