




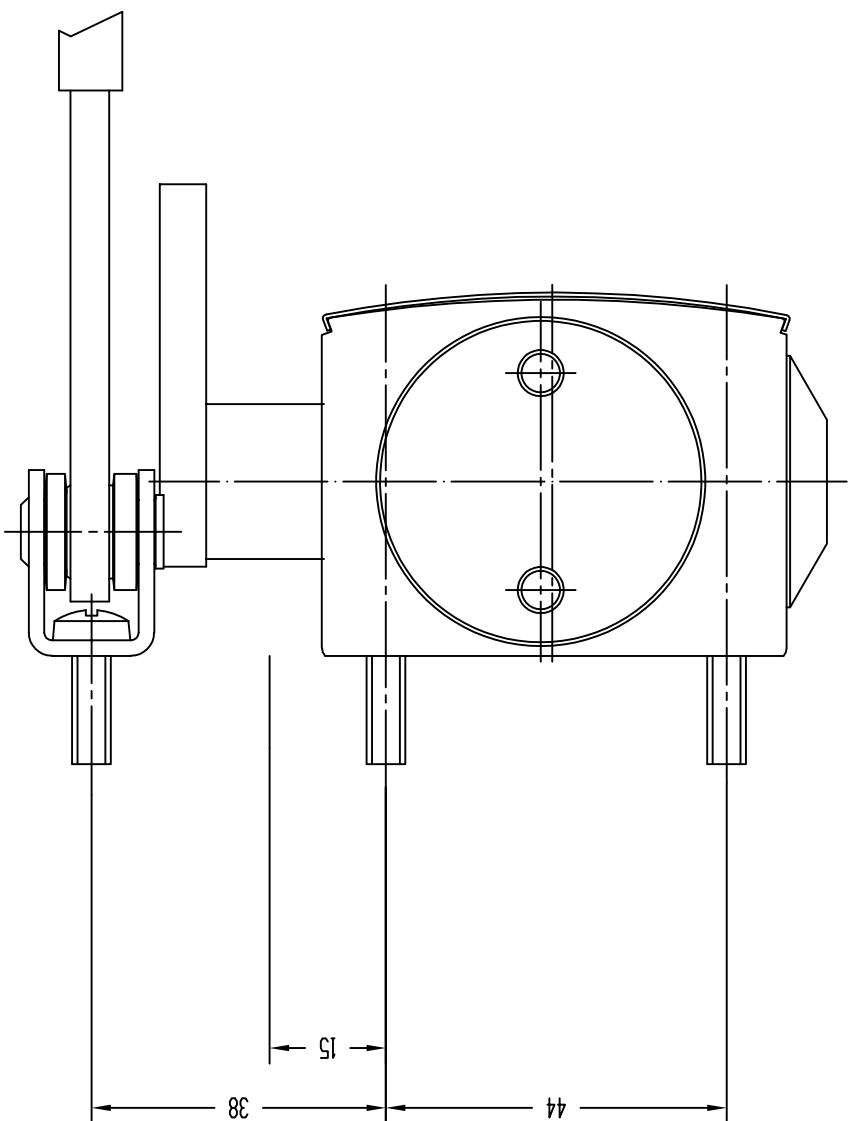

SCALE 1:1

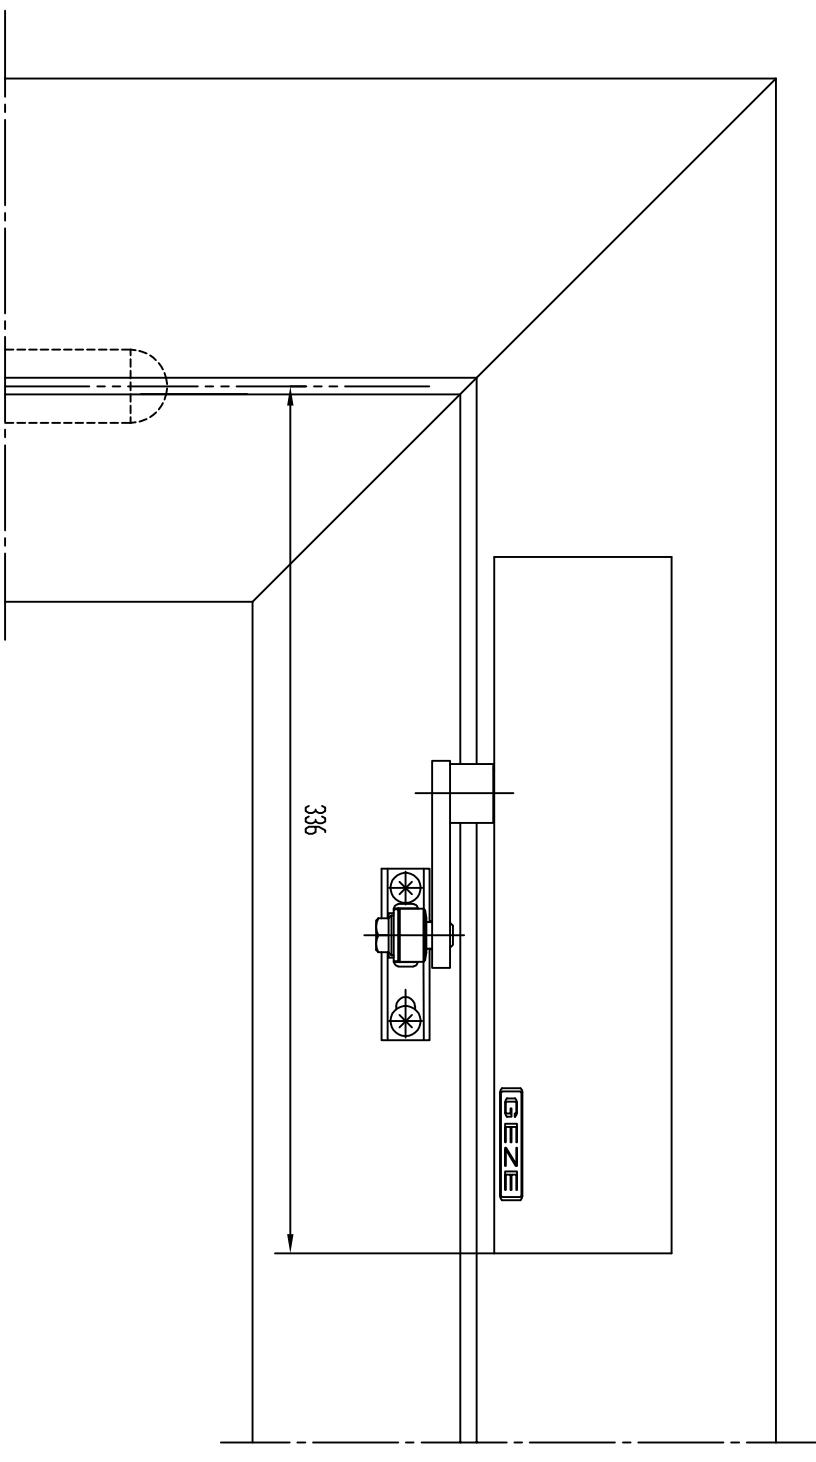

SCALE 1:3

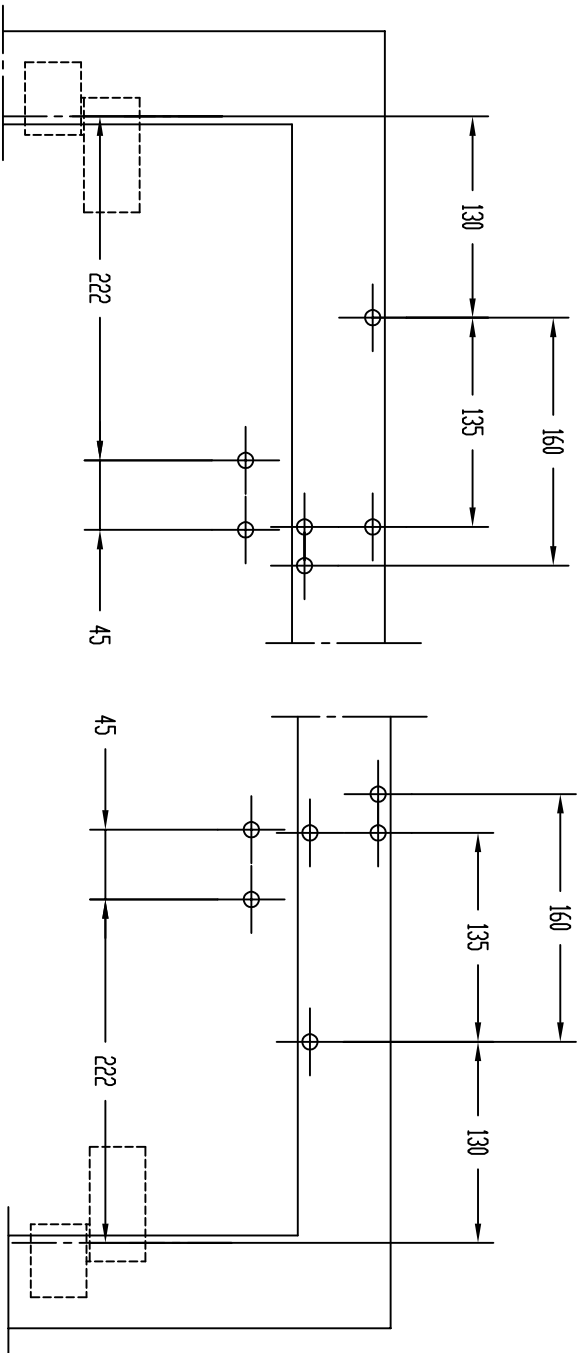

SCALE 1:5

[illegible][illegible]